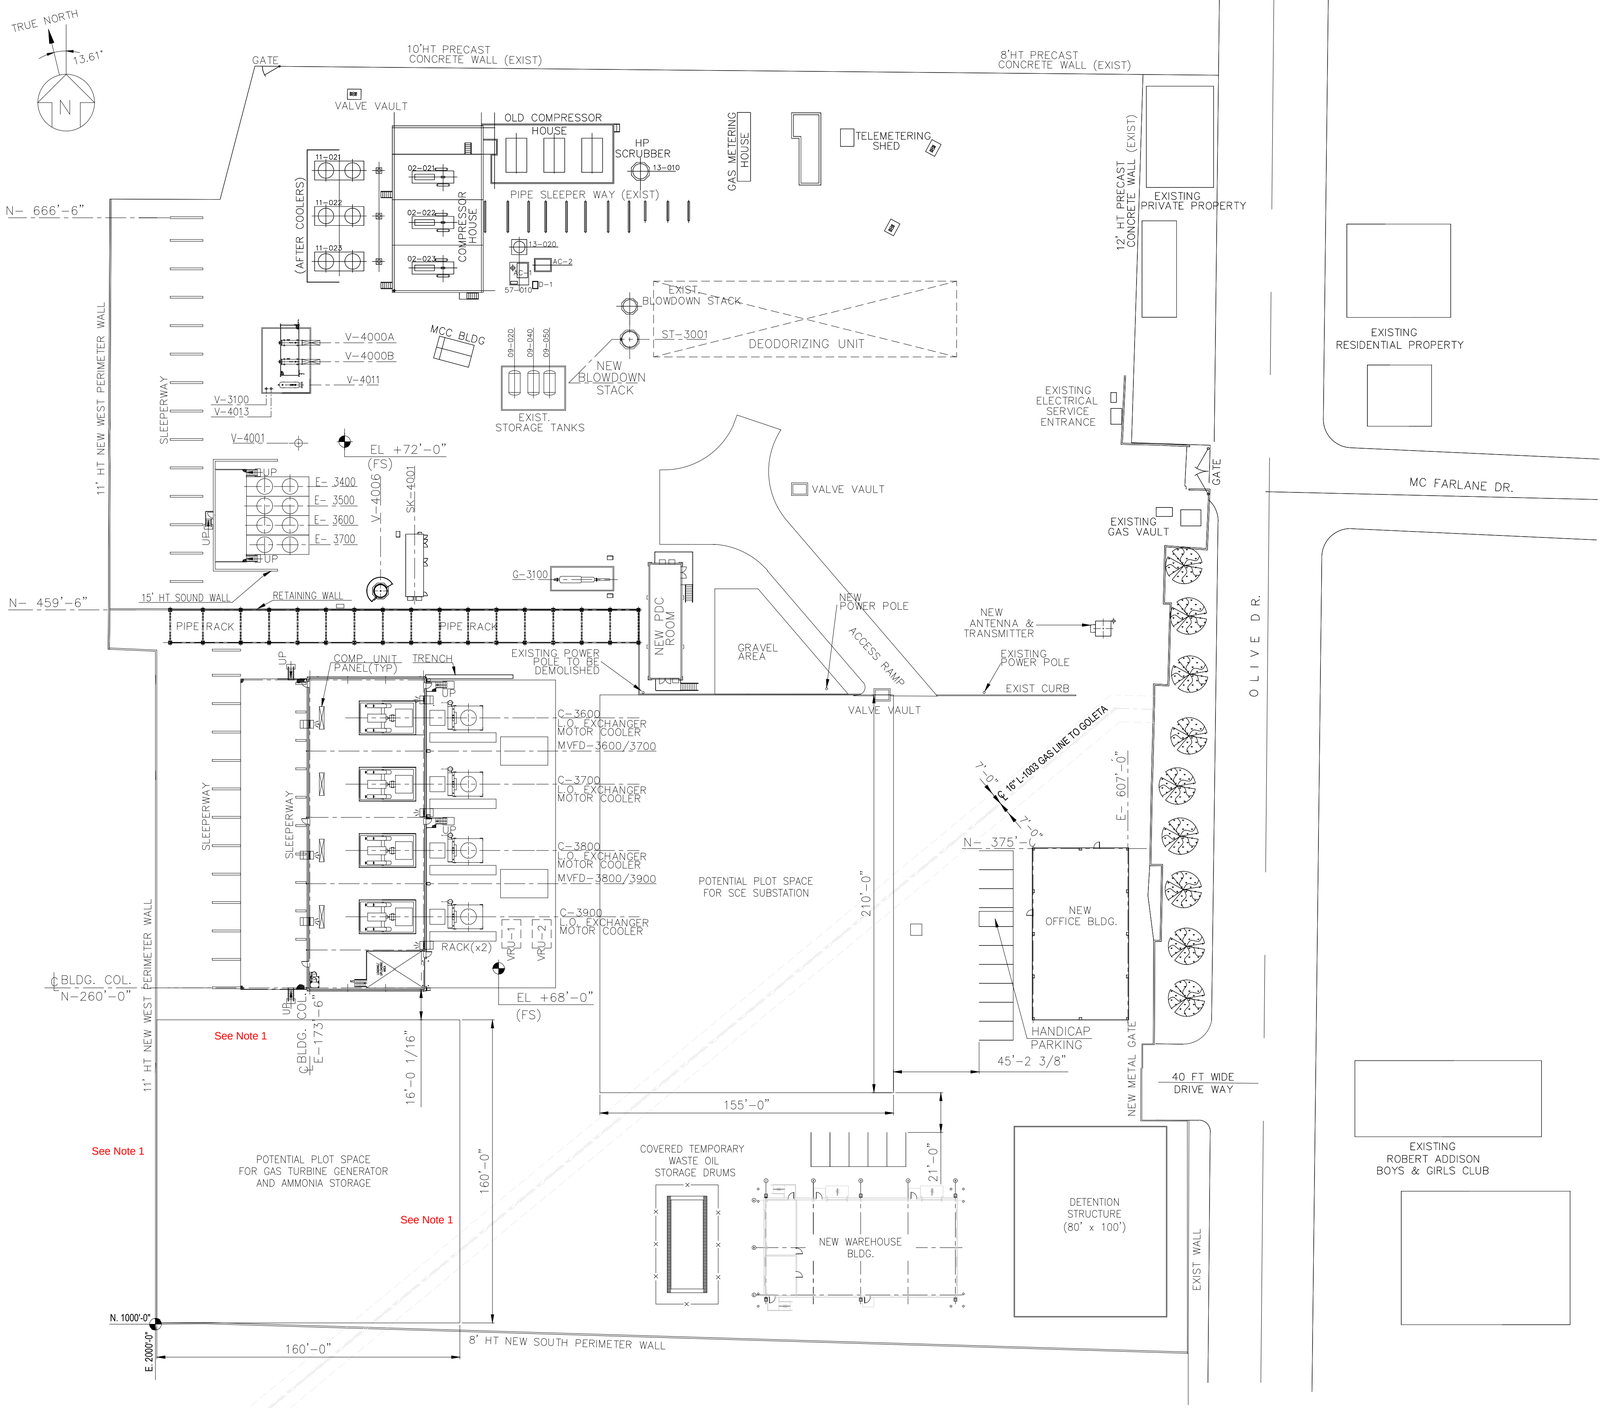

CONCEPTUAL

0 10' 40' 80' 120'

SCALE: 1"=40'-0"

Note 1: The Plot Space shown does not account for unobstructed width of not less than 20 feet all around as required as per Ventura County Fire Department Standard 501.

REV	DATE	DRAWN	CHECKED	PRJ APV	SCG APV	ENG FILE NO	DESCRIPTION	WOA
A	09/04/23	PBS	--	--	--	E15043	ISSUED FOR REVIEW	91651

	BY	DATE
DESIGNED:	C. SLAVIN	10/06/21
DRAWN:	P. STJOHN	09/04/23
CHECKED:		
PROJ APV:		
SCG ENG APV:		

ENG FILE NO: E15043

WOA: 91651

SoCalGas
A Sempra Energy utility

DWG CLASS: 09,39 DWG DIST: 114

SCALE: 1"=40'-0"

VENTURA COMPRESSOR STATION
UPGRADE & MODERNIZATION
CONCEPTUAL PLOT SPACE FOR GAS TURBINE
GENERATOR PACKAGE PLOT SKETCH

DRAWING NUMBER 33900-1912-D-SKT

REV A